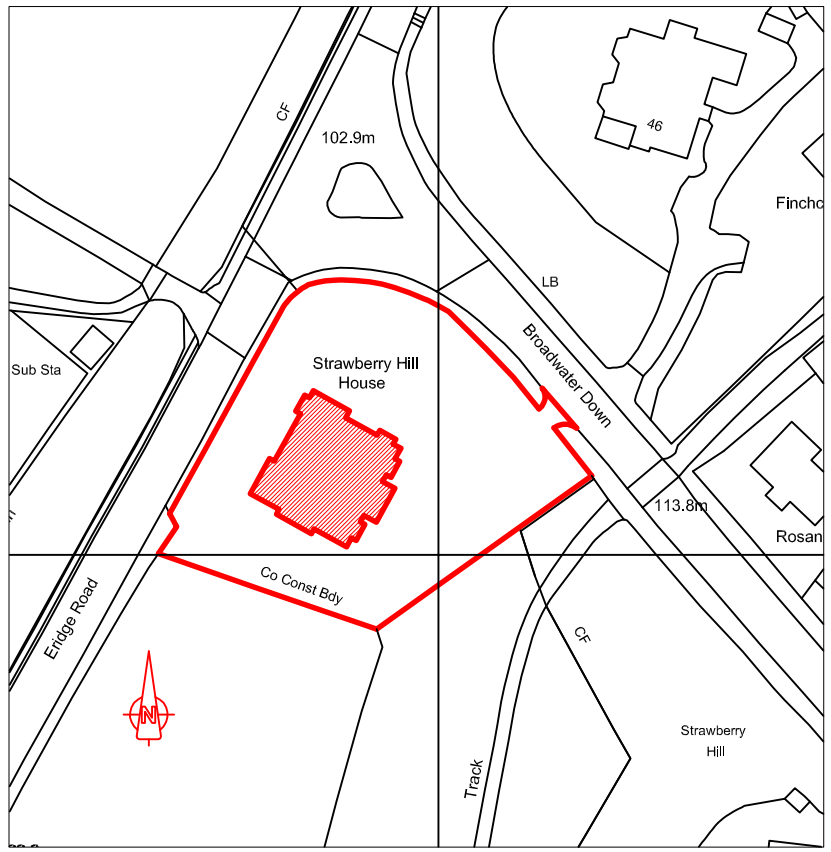

Site Location Plan - Scale 1:1250

1:1250 - scale 0 10m 50m 100m

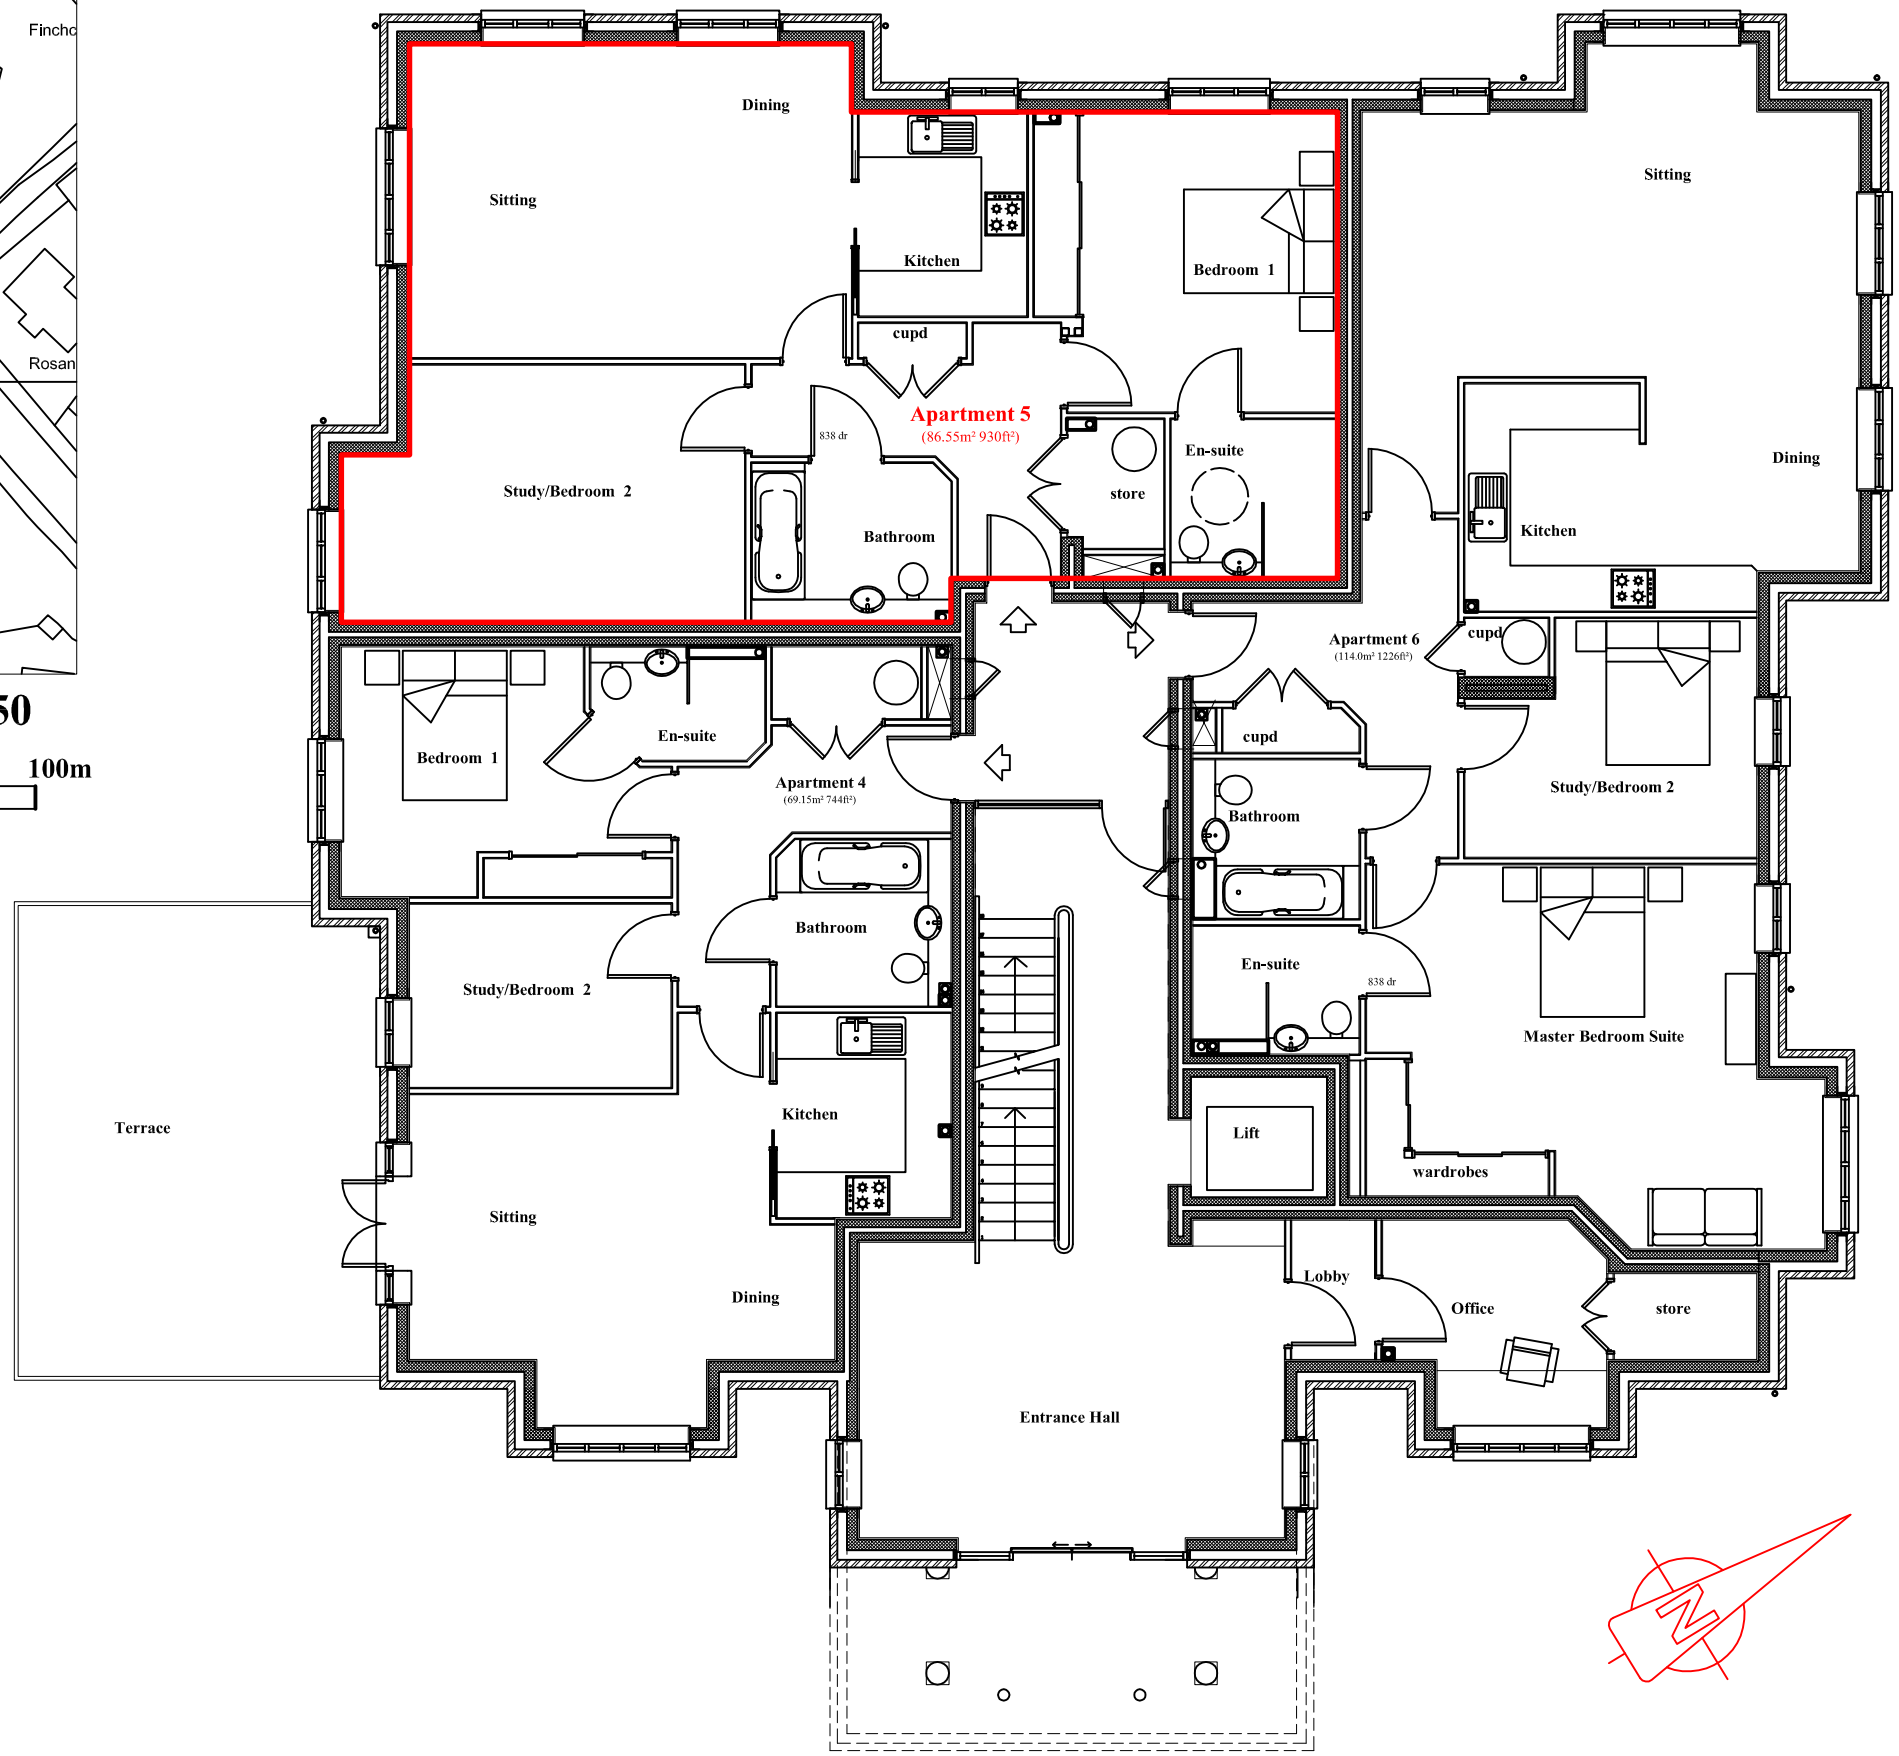

Upper Ground Floor Plan

1:100 - scale 0 1m 2m 3m 4m 5m 6m 7m 8m 9m 10m

AMENDMENTS

Strawberry Hill House
Broadwater Down
Tunbridge Wells
TN2 5NY

Conveyance Plan

APARTMENT 5
UPPER GROUND FLOOR

JOB NO.	DRG. NO
121545	C6

DATE	AMEND.
December 2016	
SCALE	
1:100 1:1250	

M E CASSAM
ASSOCIATES

ARCHITECTURAL
CONSULTANTS

Beacon Chambers
1 Eridge Road
Crowborough
East Sussex TN6 2SJ

ARCHITECTURAL TECHNOLOGISTS

T : 01892 654144
F : 01892 668685
E : action@cassam-associates.co.uk
W : www.cassam-associates.co.uk